LOCATION PLAN
PROPOSED GARAGE
12 NEW ROAD
OWNER: PATRICIA A. HOLLICK
NORTH HAMPTON, NH
SCALE:1"=30' APRIL 10, 2005

STOCKTON SERVICES
HAMPTON, NH

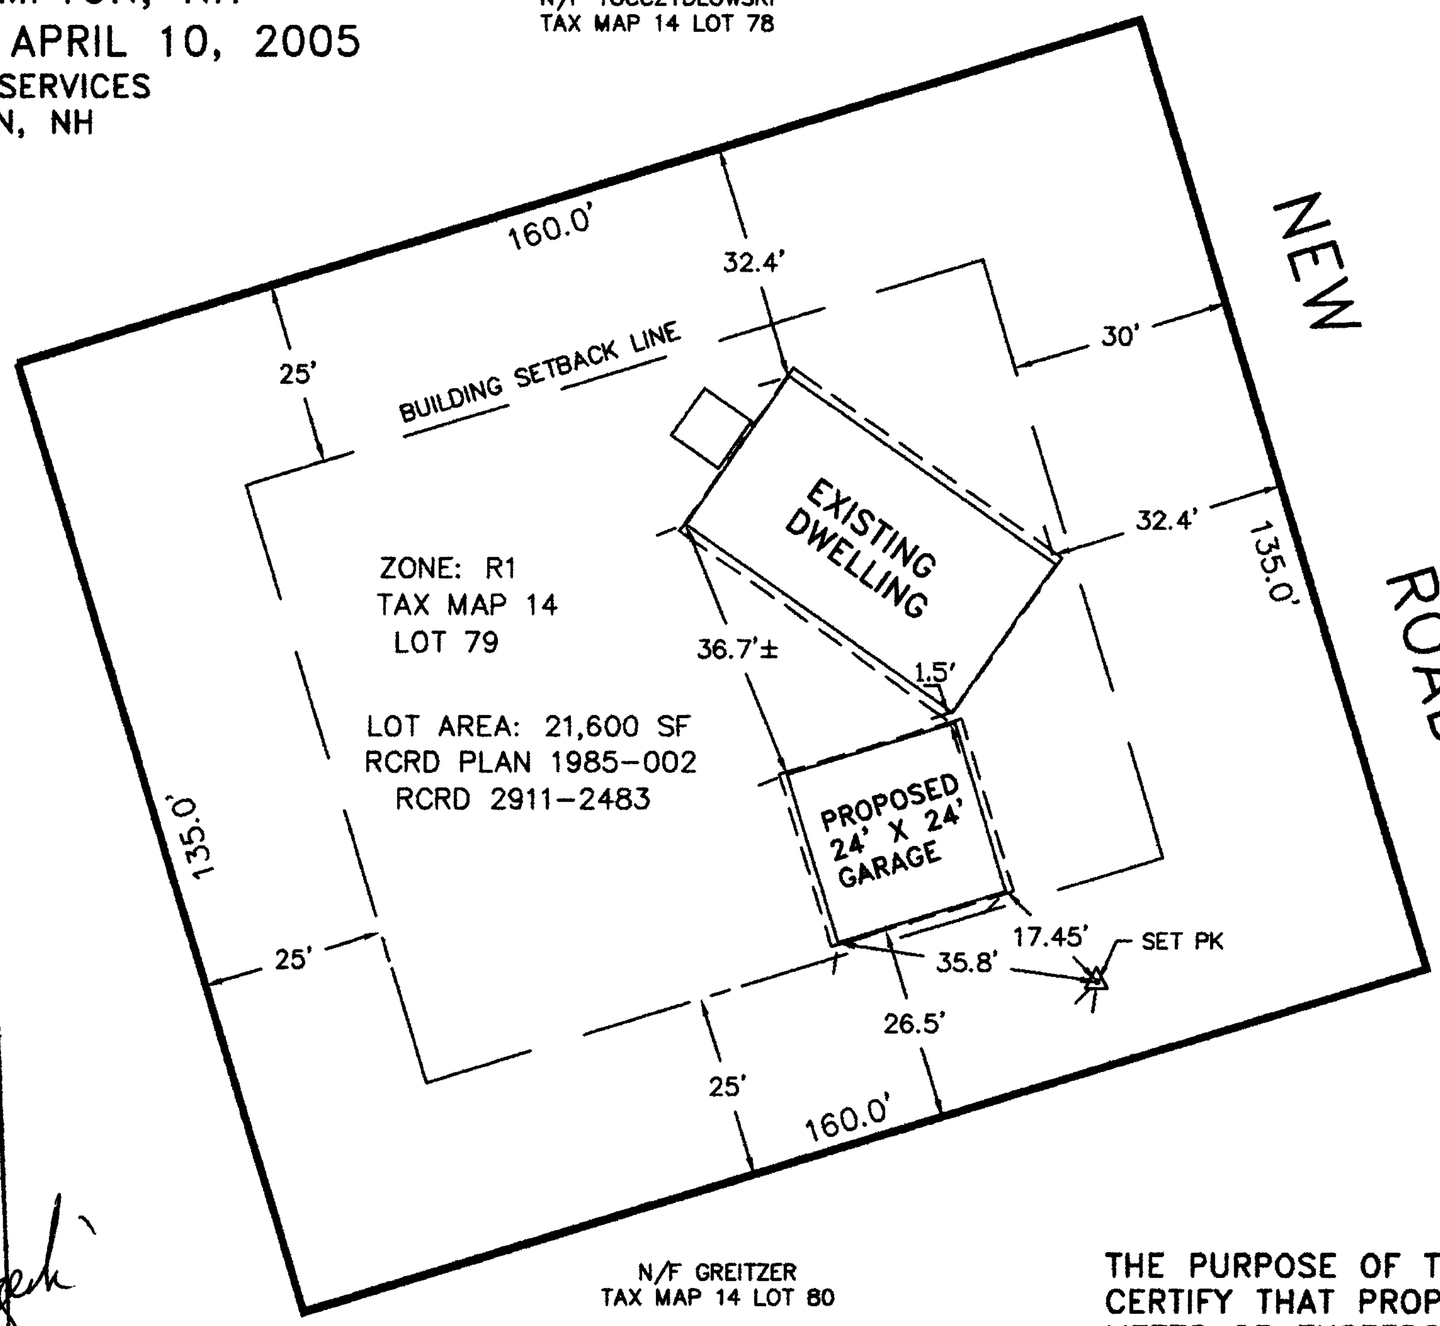

N/F SNOW & CHRETIEN
TAX MAP 14
LOT 76-2

N/F GREITZER
TAX MAP 14 LOT 80

PLAN

STATE OF NEW HAMPSHIRE
No. 752
ANNE W. BIALOBRZESKI
LICENSED LAND SURVEYOR
SIGNATURE

4/10/06

THE PURPOSE OF THIS PLAN IS TO CERTIFY THAT PROPOSED CONSTRUCTION MEETS OR EXCEEDS THE SETBACKS SHOWN. THIS PLAN DOES NOT REPRESENT A FULL BOUNDARY SURVEY.